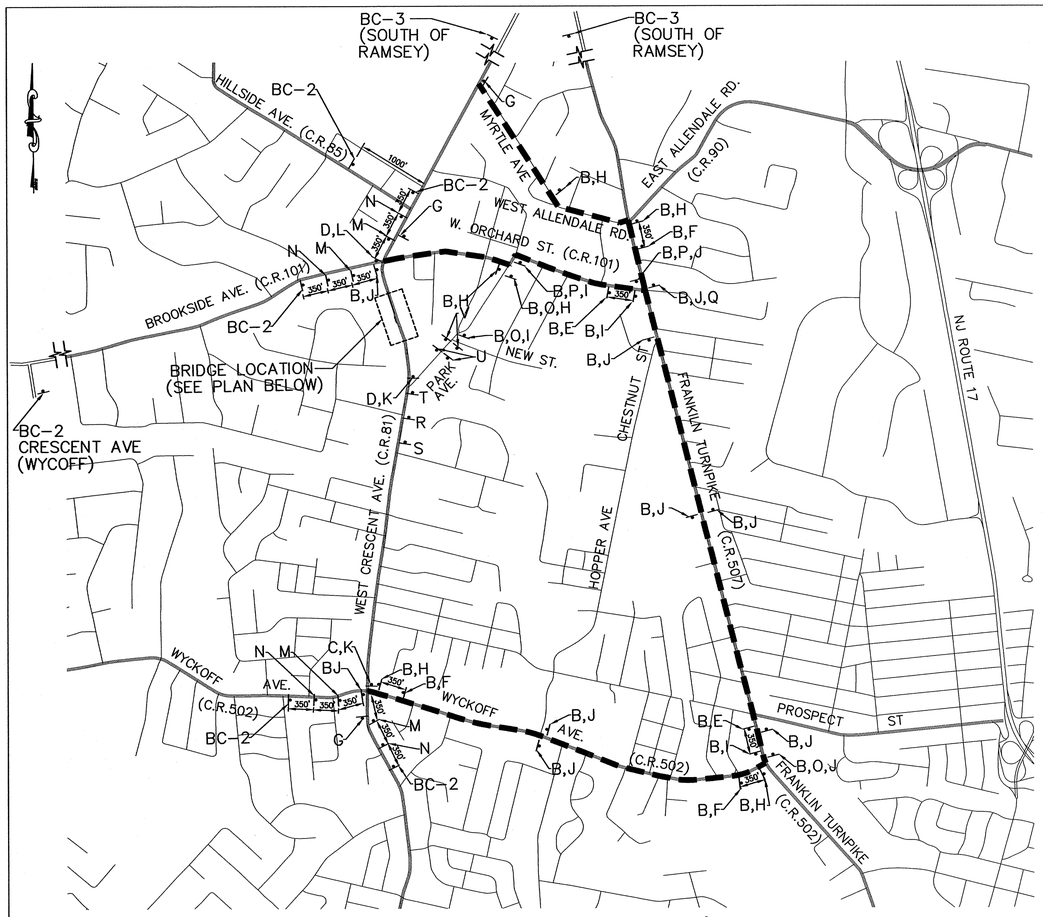

DETOUR ROUTE AND SIGN LOCATIONS

SCALE: 1"=1000'

GENERAL NOTES:

1. ALL TRAFFIC CONTROL DEVICES SHALL CONFORM TO SPECIFICATION SECTION 159. ALL COSTS FOR THE TRAFFIC CONTROL DEVICES SHALL BE INCLUDED IN THE PRICE BID FOR MAINTENANCE AND PROTECTION OF TRAFFIC.
2. ALL TRAFFIC CONTROL DEVICES AND MARKINGS SHALL CONFORM TO THE STANDARDS OF THE CURRENT "MANUAL ON UNIFORM TRAFFIC CONTROL DEVICES FOR STREETS AND HIGHWAYS" AND "STANDARD HIGHWAY SIGNS" PUBLICATIONS.
3. ANY TRAFFIC CONTROL DEVICES LOST, STOLEN OR DAMAGED SHALL BE REPLACED IMMEDIATELY.
4. ALL CONSTRUCTION BARRIER CURB SHALL BE TYPE 1 OR TYPE 4, JOINT CLASS "A" AND SHALL BE EQUIPPED WITH SLOTS AT THE BASE TO ALLOW STORMWATER TO ENTER THE EXISTING DRAINAGE SYSTEM.
5. ALL SIGNS AND WARNING DEVICES SHALL BE APPROVED BY THE COUNTY ENGINEER OR REPRESENTATIVE.
6. THE CONTRACTOR SHALL NOTIFY BERGEN COUNTY ENGINEERS OFFICE AT LEAST 48 HOURS PRIOR TO THE INSTALLATION OF DETOUR SIGNS.
7. THE CONTRACTOR SHALL NOTIFY THE ALLENDALE POLICE, RESCUE AND FIRE DEPARTMENTS ONE WEEK PRIOR TO THE START OF CONSTRUCTION AND AT LEAST 24 HOURS PRIOR TO IMPLEMENTATION.
8. ALL SIGNS SHALL BE LOCATED WITHIN THE MUNICIPAL OR COUNTY RIGHT OF WAY.
9. INSTALL ORANGE PLASTIC RETROREFLECTIVE CAUTION FENCE AS INDICATED FOR PEDESTRIAN PROTECTION.
10. ALL SIGNS AND BARRICADES SHALL BE FURNISHED, PLACED AND MAINTAINED BY THE CONTRACTOR.
11. DATE PLATE SHALL BE 30" x 12" WITH 4" C LETTERS.
12. SIGNS R, S, T, U AND V SHALL BE PERMANENT SIGNS TO BE FIELD LOCATED AND PAID UNDER "REGULATORY AND WARNING SIGNS".
13. EXISTING "NO OUTLET" SIGN ALONG PARK AVENUE SHALL BE REMOVED AND PAID UNDER "CLEARING SITE".
14. COUNTY SHALL REVISE THE TRAFFIC SIGNAL TIMING AT FRANKLIN TURNPIKE AND WEST ALLENDALE AVENUE PRIOR TO IMPLEMENTATION OF DETOUR.

LEGEND:

- DETOUR ROUTE
- CONSTRUCTION BARRIER CURB
- CONSTRUCTION BARRIER CURB WITH WARNING LIGHTS
- BREAKAWAY BARRICADE
- CAUTION FENCE

CONSTRUCTION SIGN TABLE

LEGEND	SIGN	TYPE / COLOR	SIZE	LEGEND	SIGN	TYPE / COLOR	SIZE
A	ROAD CLOSED	R11-2 / BLACK ON WHITE	48"X30"	I	DETOUR →	M4-9R / BLACK ON ORANGE	30"X24"
B	W CRESCENT AVE 6"B	BLACK ON WHITE	36"X12"	J	DETOUR ↑	M4-9X / BLACK ON ORANGE	30"X24"
BC-1	THIS BRIDGE WILL BE CLOSED ON OR ABOUT 4"C / DATE PLATE 4"C / PLAN ALTERNATE ROUTE 4"C	SPECIAL / BLACK ON ORANGE	60"X36"	K	DETOUR →	M4-10R / BLACK ON ORANGE	48"X18"
				L	DETOUR ←	M4-10L / BLACK ON ORANGE	48"X18"
BC-2	WEST CRESCENT AVENUE 6"C / CLOSED 8"D / NORTH OF PARK AVENUE 6"C / FOLLOW DETOUR 7"D *	SPECIAL / BLACK ON ORANGE	72"X48"	M	DETOUR AHEAD	W20-2 / BLACK ON ORANGE	36"X36"
				N	ROAD CLOSED AHEAD	W20-3 / BLACK ON ORANGE	36"X36"
BC-3	WEST CRESCENT AVENUE 6"C / CLOSED 8"D / SOUTH OF BROOKSIDE AVE 6"C / FOLLOW DETOUR 7"D *	SPECIAL / BLACK ON ORANGE	72"X48"	O	NORTH 6"B	SPECIAL / BLACK ON ORANGE	24"X12"
				P	SOUTH 6"B	SPECIAL / BLACK ON ORANGE	24"X12"
C	ROAD CLOSED TO THRU TRAFFIC	R11-4 / BLACK ON WHITE	60"X30"	Q		SPECIAL / BLACK ON ORANGE	24"X24"
D	BRIDGE OUT W CRESCENT AVE LOCAL TRAFFIC ONLY	R11-3b / BLACK ON WHITE	60"X24"	R	HIDDEN DRIVEWAYS →	SPECIAL / BLACK ON YELLOW	36"X18"
E	DETOUR ↱	M4-9XR / BLACK ON ORANGE	30"X24"	S	SPEED LIMIT 25 MPH →	SPECIAL / BLACK ON YELLOW	36"X18"
F	DETOUR ↰	M4-9XL / BLACK ON ORANGE	30"X24"	T	5 TON LIMIT →	SPECIAL / BLACK ON YELLOW	36"X18"
G	END DETOUR	M4-8a / BLACK ON ORANGE	24"X18"	U	DEAD END	W14-1 / BLACK ON YELLOW	36"X36"
H	DETOUR ←	M4-9L / BLACK ON ORANGE	30"X24"	V	LOCAL TRAFFIC ONLY	SPECIAL / BLACK ON YELLOW	36"X36"

* SERIES 2000 STANDARD ALPHABET LETTER TYPE AND HEIGHT (TYP.)

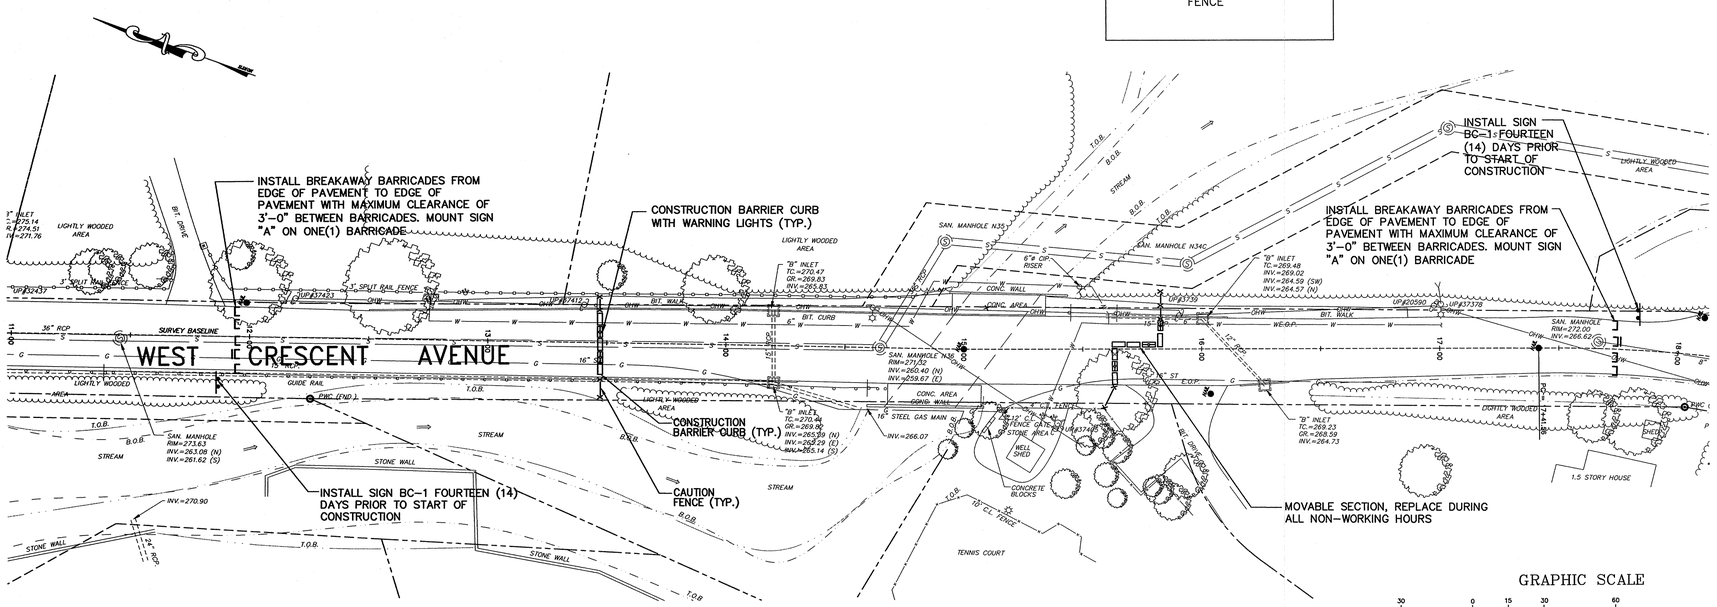

PLAN

SCALE: 1"=30'

GRAPHIC SCALE

30 0 15 30 60 120

(IN FEET)
1 inch = 30 ft.

ALL DOCUMENTS PREPARED BY REMINGTON & VERNICK ENGINEERS ARE INSTRUMENTS OF SERVICE IN RESPECT OF THE PROJECT. THEY ARE NOT INTENDED OR REPRESENTED TO BE SUITABLE FOR REUSE BY OWNER OR OTHERS ON EXTENSIONS OF THE PROJECT OR ON ANY OTHER PROJECT.

ANY REUSE WITHOUT WRITTEN VERIFICATION OR ADAPTATION BY REMINGTON & VERNICK ENGINEERS FOR THE SPECIFIC PURPOSE INTENDED WILL BE AT OWNERS SOLE RISK AND WITHOUT LIABILITY OR LEGAL EXPOSURE TO REMINGTON & VERNICK ENGINEERS; AND OWNER SHALL INDEMNIFY AND HOLD HARMLESS REMINGTON & VERNICK ENGINEERS FROM ALL CLAIMS, DAMAGES, LOSSES AND EXPENSES ARISING OUT OF OR RESULTING THEREFROM.

PLANS WHICH DO NOT BEAR AN EMBOSSED SEAL ARE NOT VALID.

NO.	REVISION	DATE	BY	CHK. BY

TRAFFIC CONTROL/DETOUR PLAN

REPLACEMENT OF
WEST CRESCENT AVENUE BRIDGE
OVER HO-HO-KUS BROOK
BOROUGH OF ALLENDALE, BERGEN COUNTY, NEW JERSEY

DATE: 11-7-14
DENNIS K. YODER
NJ PROFESSIONAL ENGINEER LIC. NO. 31866

DATE: 11-7-14
FRANK J. SENEY JR.
NJ PROFESSIONAL ENGINEER LIC. NO. 35321

REMINGTON & VERNICK ENGINEERS
232 KING'S HIGHWAY EAST HADDONFIELD, N.J. 08033
(856) 795-9595, FAX (856) 795-1882, WEB SITE ADDRESS: WWW.RVE.COM
Certificate of Authorization: 24 GA 28003800

SCALE	DATE	DRAWN BY	DSGN. BY	CHK'D. BY	DWG. NO.	SHEET. NO.
NOTED	11/2011	C.F.C.	J.R.C.	F.J.S.	0200X023	11

DWG FILE PATH/NAME
T:\T&B\BERGEN COUNTY\0200X023\DWGS\CIVIL\T-0200X023-01.DWG